




8 חזית דרומית
1:100

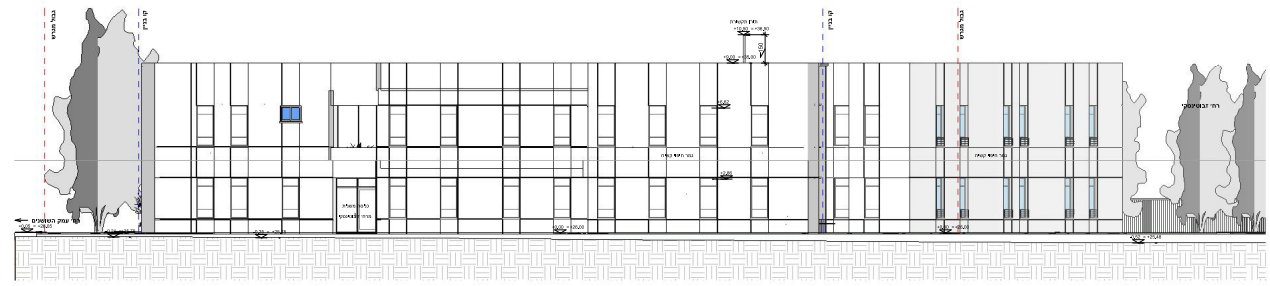


9 חזית מזרחית
1:100

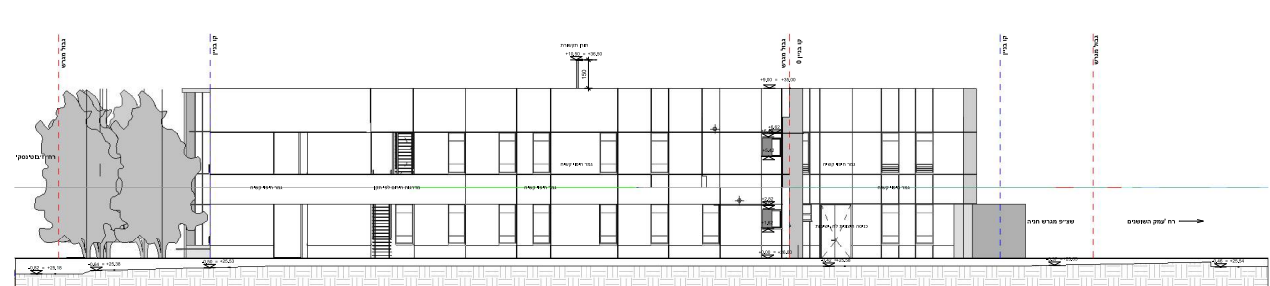


10 חזית מערבית
1:100

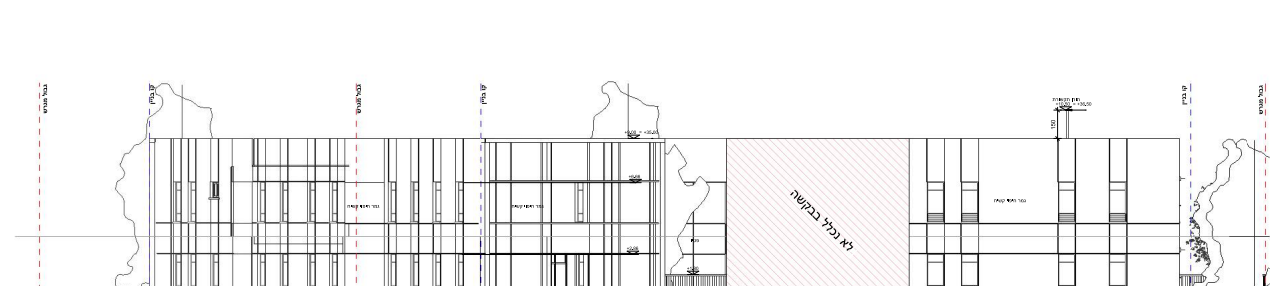


11 חזית צפונית
1:100

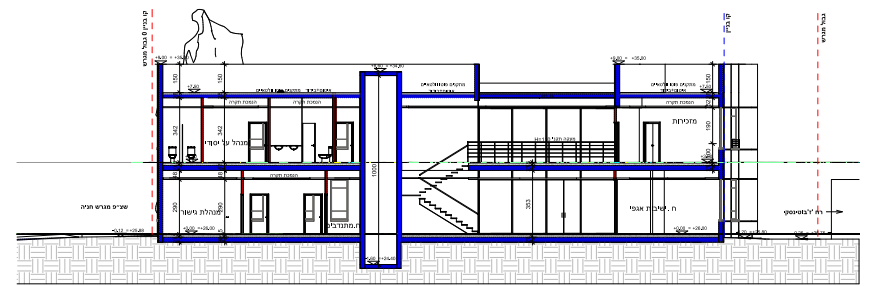

4 חתך א'
1:100

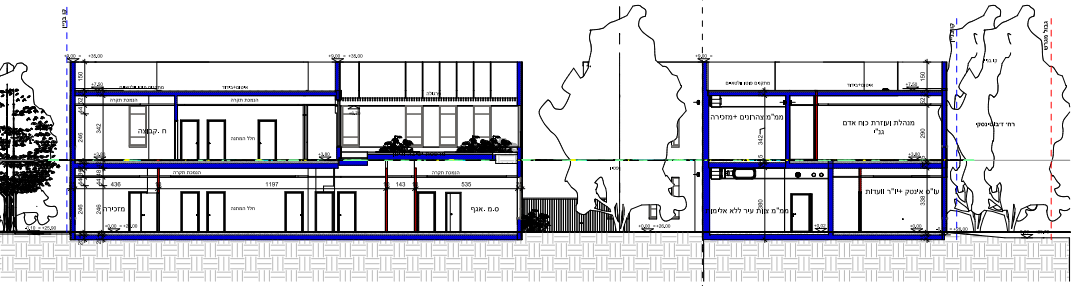


6 חתך ב'
1:100

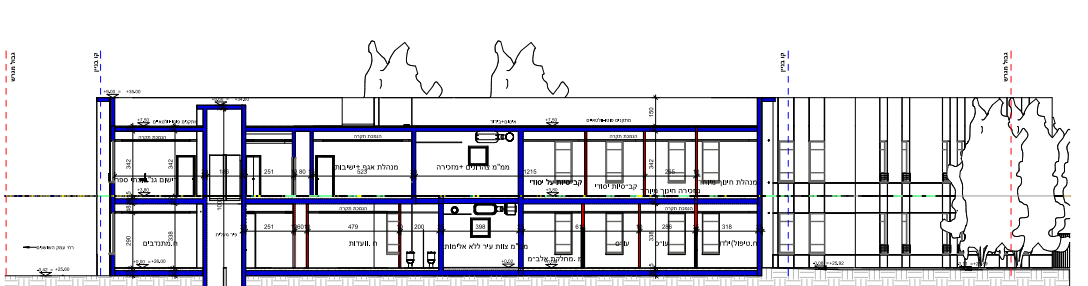


7 חתך ג'
1:100




5 חתך המשך ב'
1:100

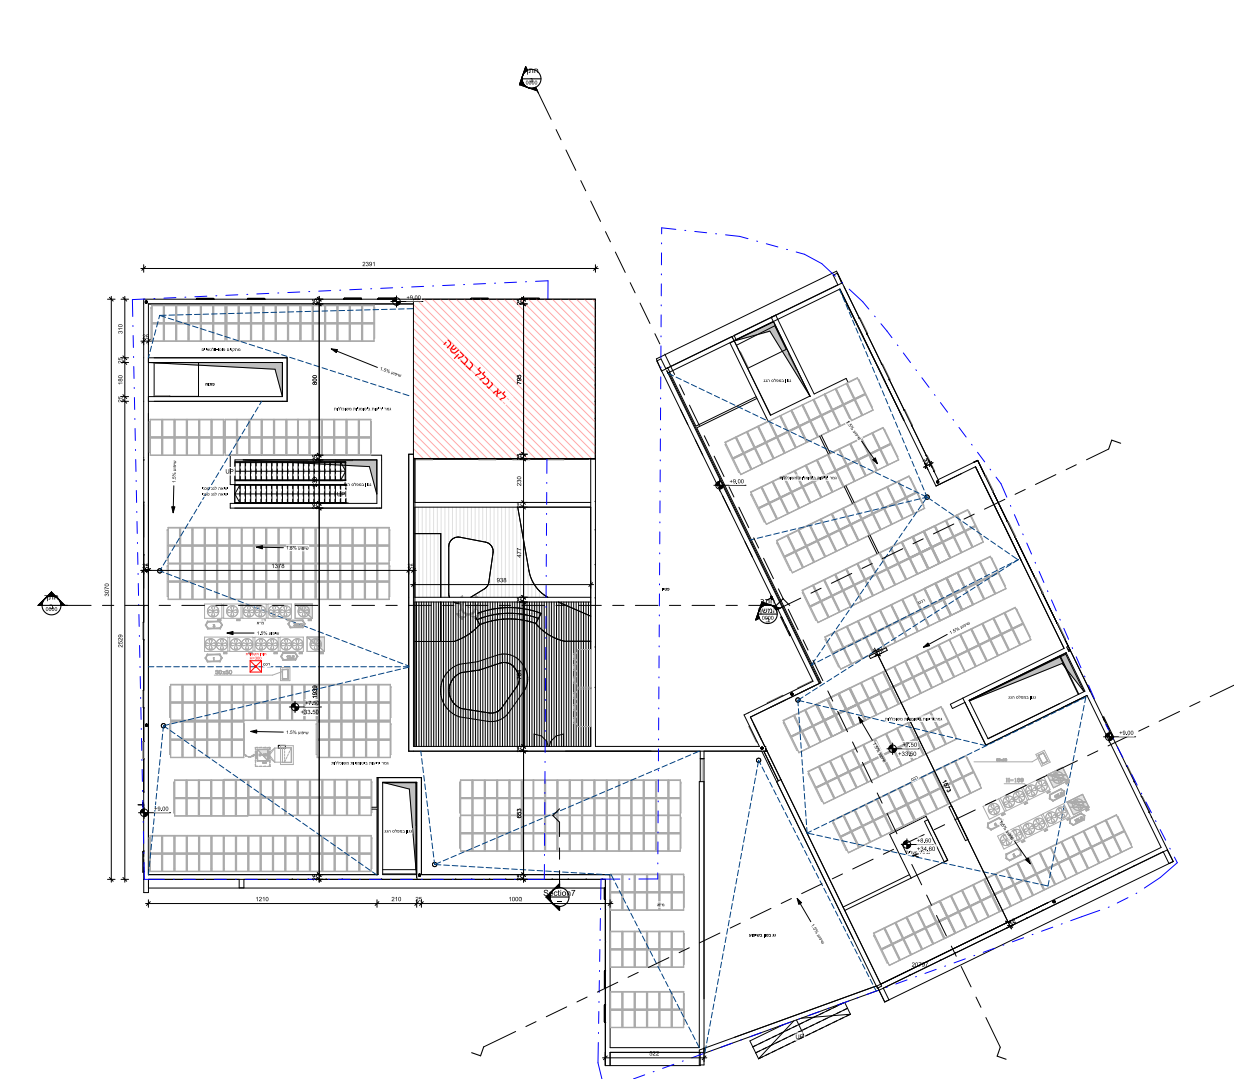

3 תכנית בגוף
1:100

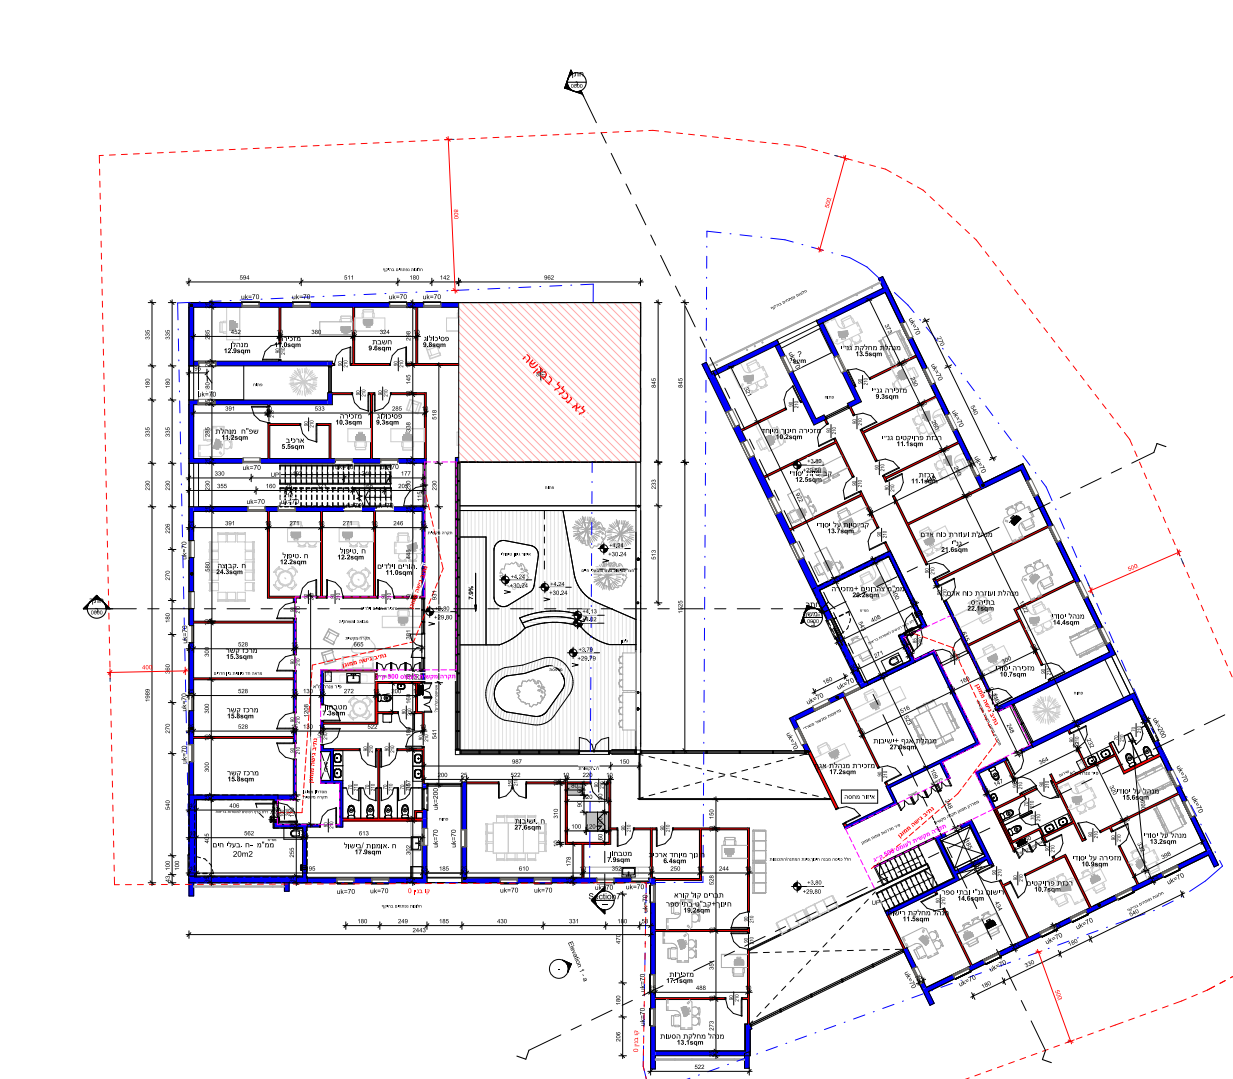

2 קומה ראשונה
1:100

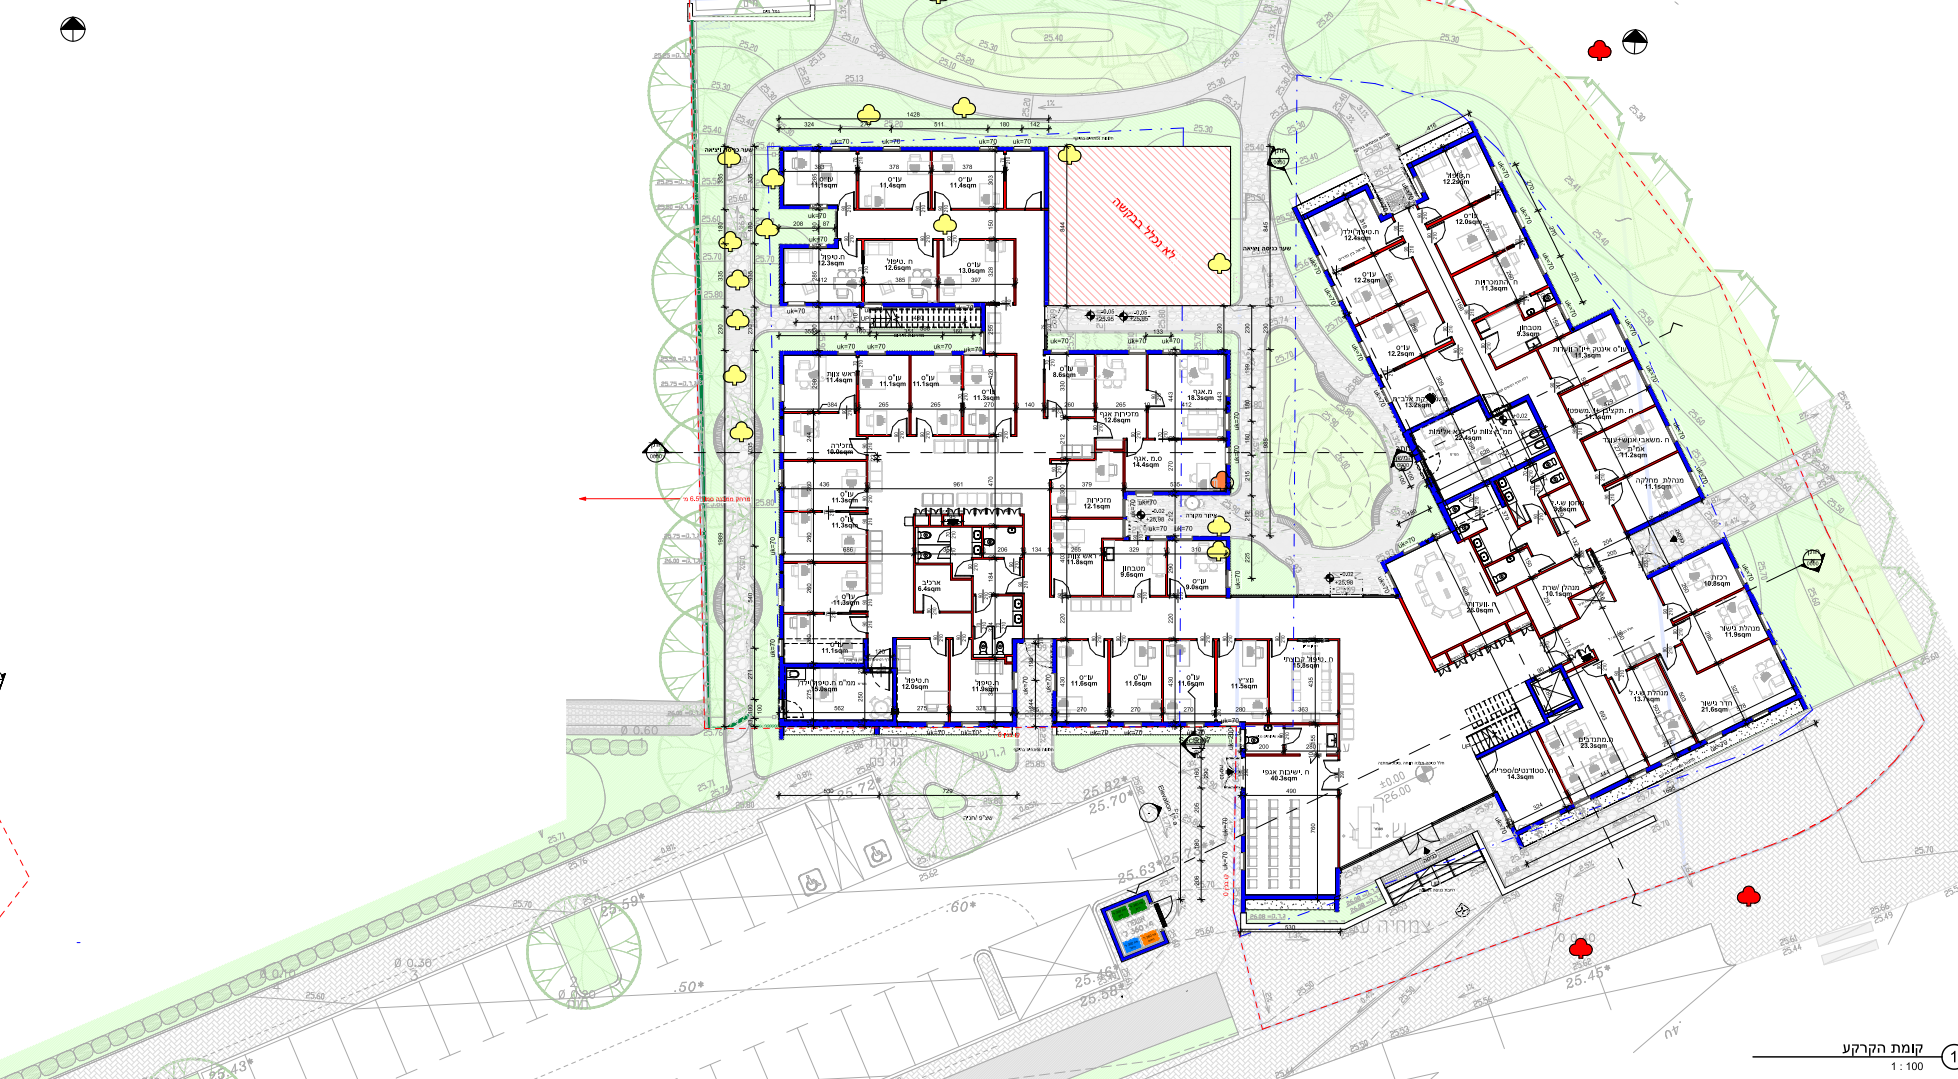

1 קומת הקרקע
1:100

